# MASTER PLAN

## URBAN FOREST MASTER PLANNING PROJECT

TUSCALOOSA, ALABAMA

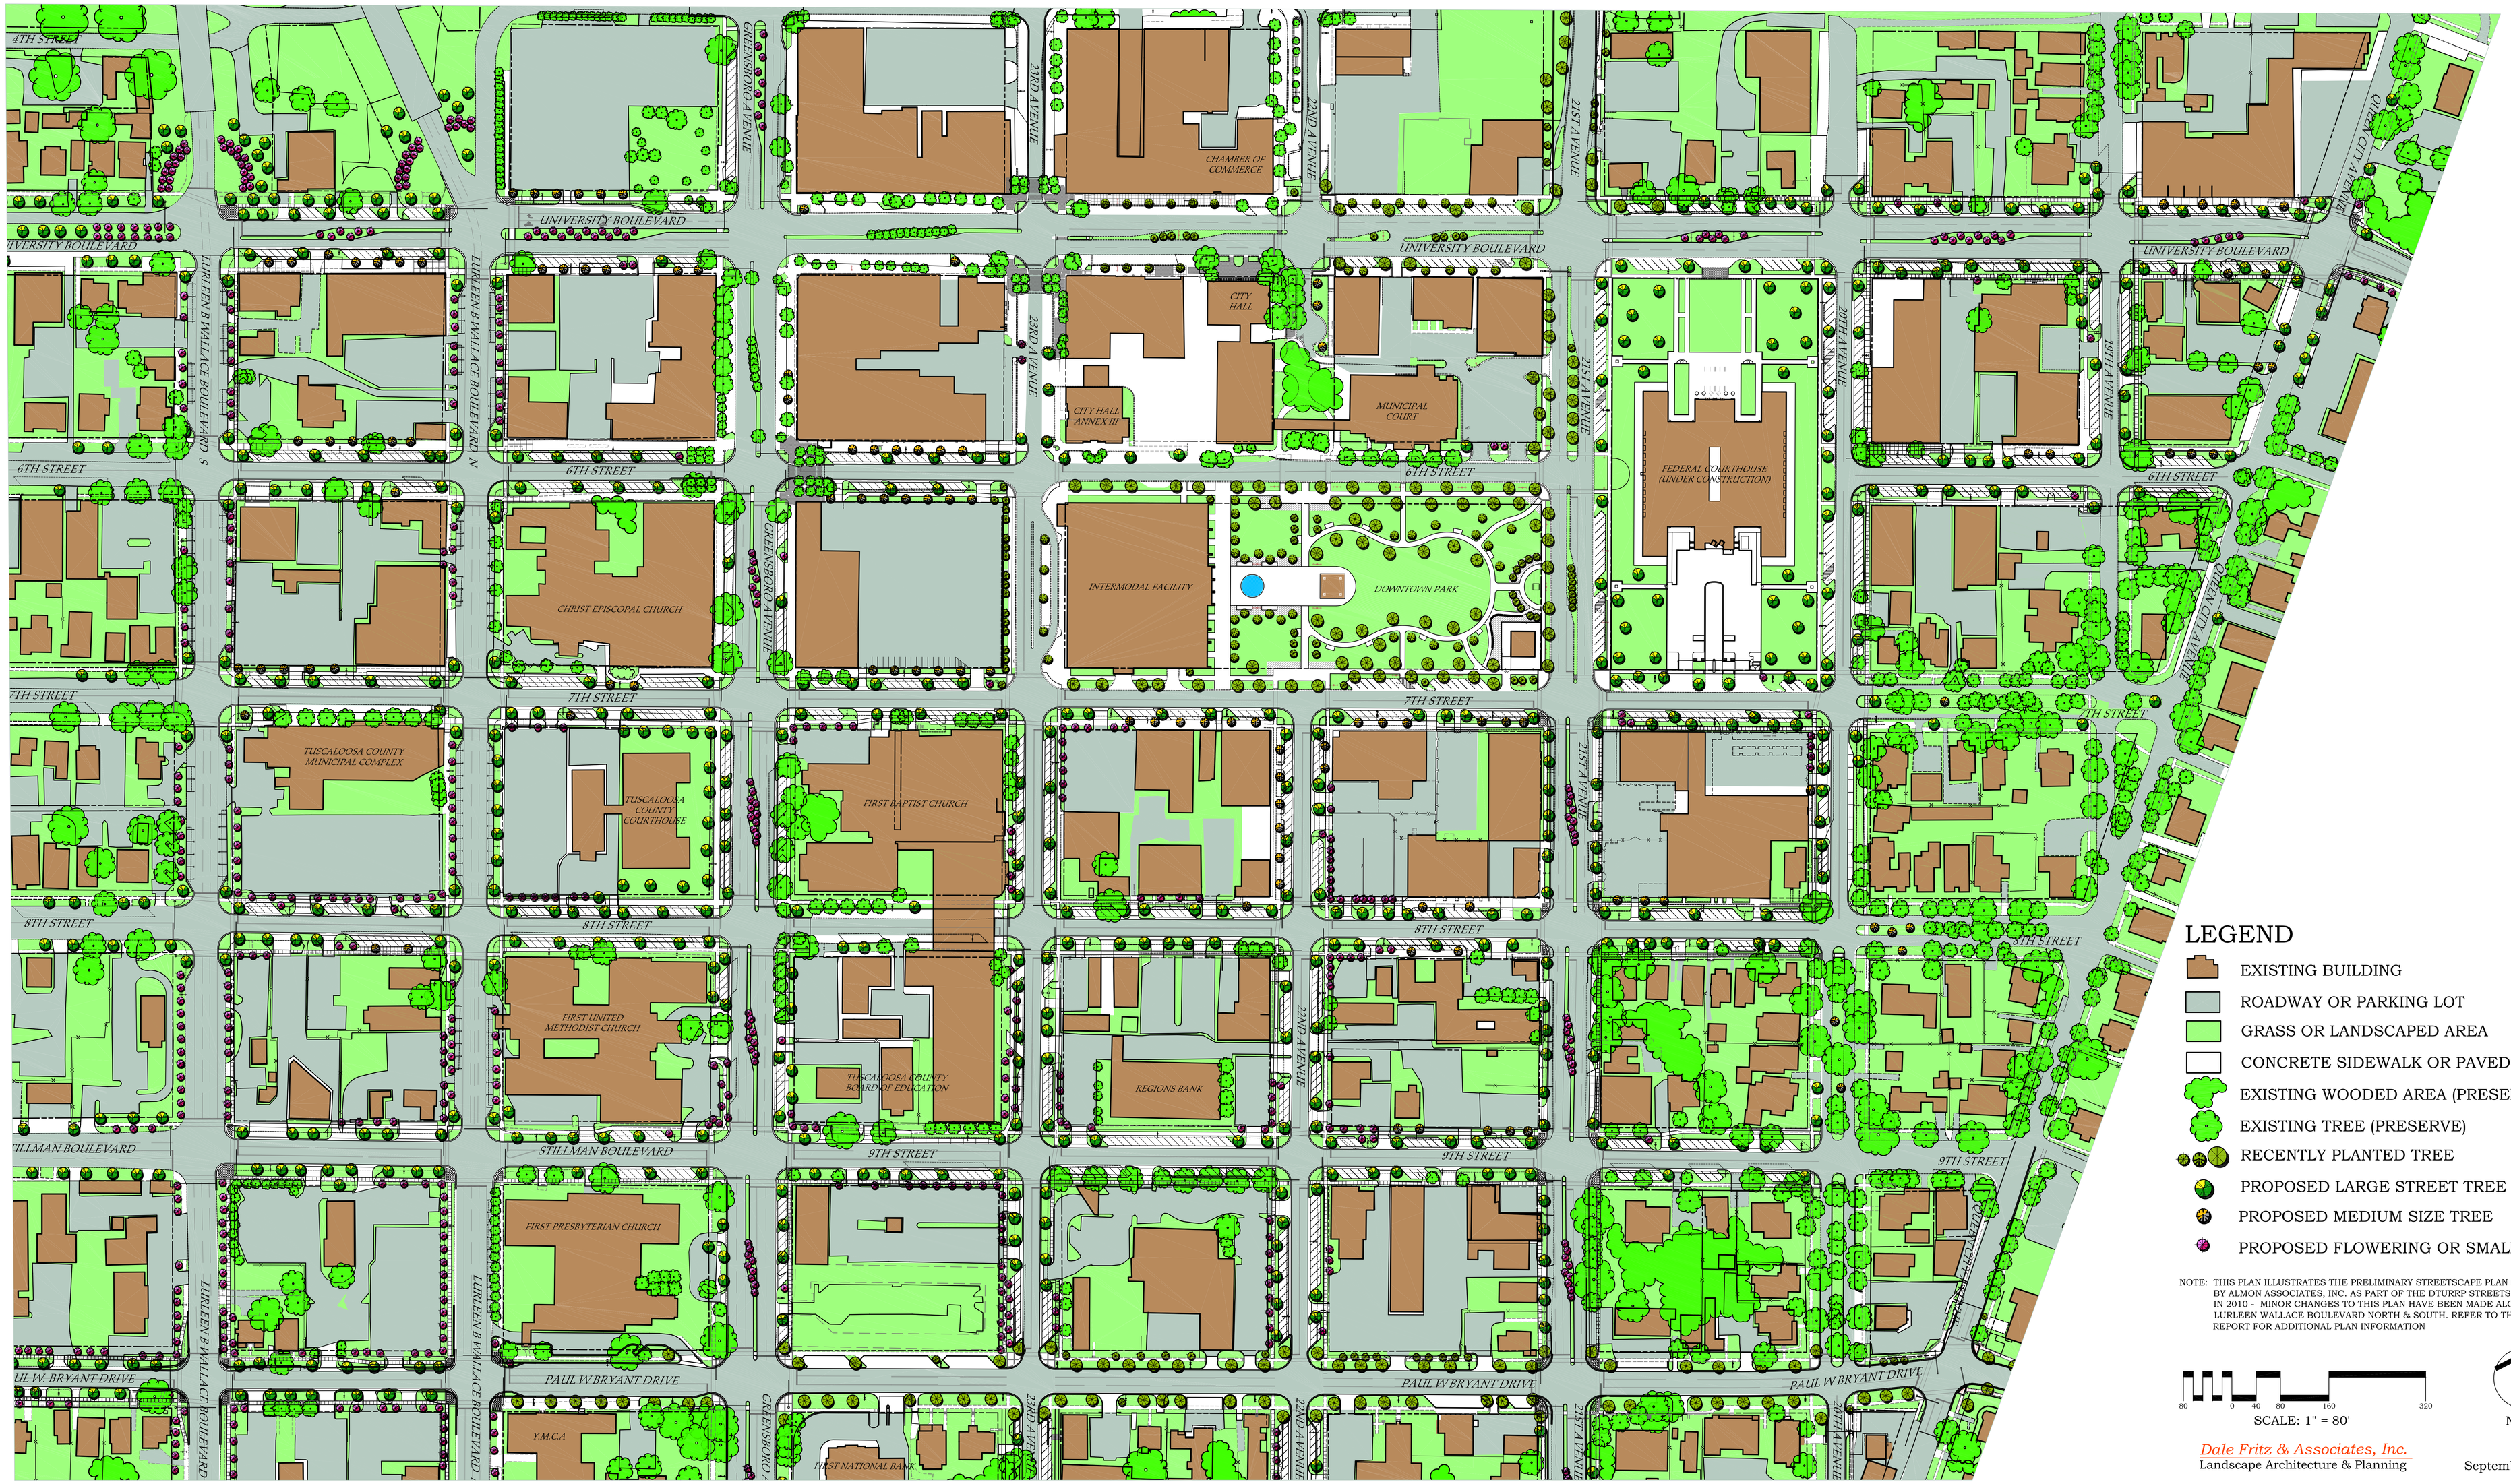


## LEGEND

- EXISTING BUILDING
- ROADWAY OR PARKING LOT
- GRASS OR LANDSCAPED AREA
- CONCRETE SIDEWALK OR PAVED AREA
- EXISTING WOODED AREA (PRESERVE)
- EXISTING TREE (PRESERVE)
- RECENTLY PLANTED TREE
- PROPOSED LARGE STREET TREE
- PROPOSED MEDIUM SIZE TREE
- PROPOSED FLOWERING OR SMALL TREE

NOTE: THIS PLAN ILLUSTRATES THE PRELIMINARY STREETSCAPE PLAN DEVELOPED BY ALMON ASSOCIATES, INC. AS PART OF THE DTURRP STREETSCAPE STUDY IN 2010 - MINOR CHANGES TO THIS PLAN HAVE BEEN MADE ALONG LURLEEN WALLACE BOULEVARD NORTH & SOUTH. REFER TO THE PROJECT REPORT FOR ADDITIONAL PLAN INFORMATION

80 0 40 80 160 320

SCALE: 1" = 80'

NORTH

*Dale Fritz & Associates, Inc.*
Landscape Architecture & Planning

September 21, 2010